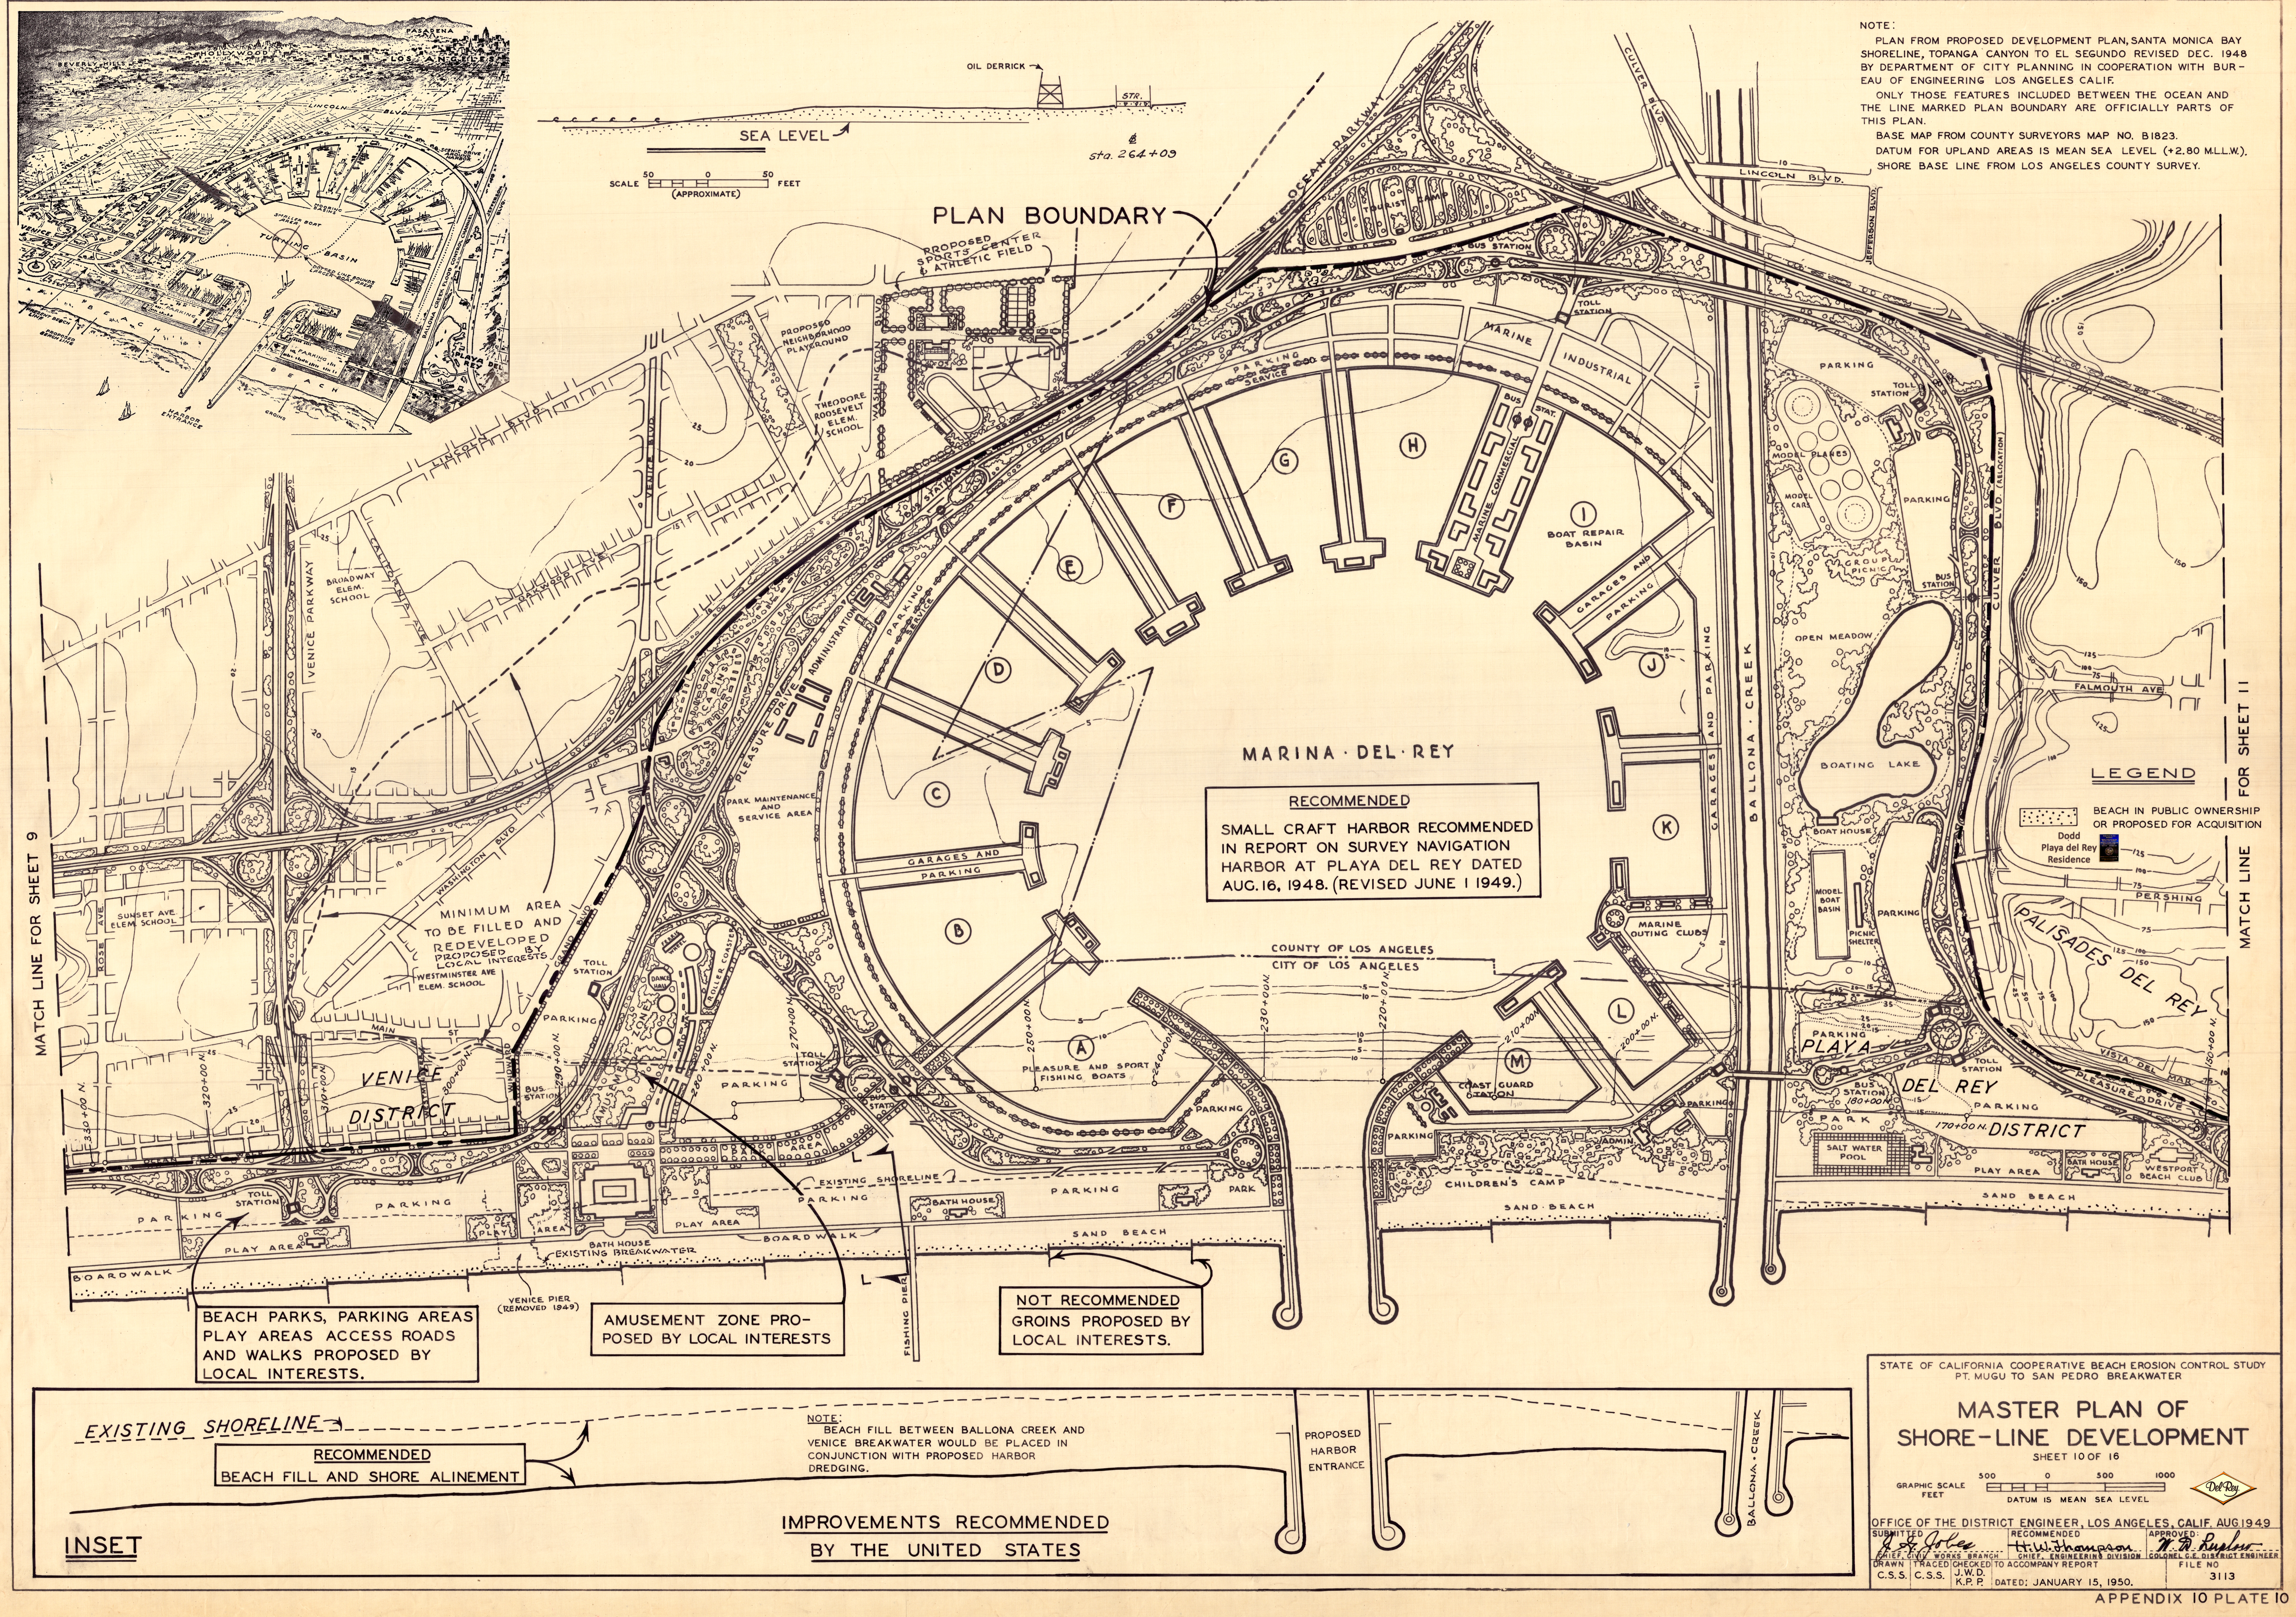
CORPS OF ENGINEERS
U.S. ARMY
PASADENA
HOLLYWOOD
BEVERLY HILLS
LOS ANGELES
LINCOLN BLVD.
VENICE BLVD.
WASHINGTON BLVD.
SCENIC DRIVE AROUND HARBOR
JEFFERSON BLVD.
MOORING BASINS
SMALLER BOAT AREA
TURNING BASIN
DOTTED LINE BOUNDS LARGER BOAT AREA
BALLONA CREEK FLOOD CONTROL CHANNEL
VENICE
BEACH
PARKING
PRESENT BEACH LINE
PROPOSED BEACH LINE
HARBOR ENTRANCE
GROINS
PLAYA DEL REY
OIL DERRICK
STR.
SEA LEVEL
sta. 264+09
SCALE 50 0 50 FEET (APPROXIMATE)
NOTE:
PLAN FROM PROPOSED DEVELOPMENT PLAN, SANTA MONICA BAY SHORELINE, TOPANGA CANYON TO EL SEGUNDO REVISED DEC. 1948 BY DEPARTMENT OF CITY PLANNING IN COOPERATION WITH BUREAU OF ENGINEERING LOS ANGELES CALIF.
ONLY THOSE FEATURES INCLUDED BETWEEN THE OCEAN AND THE LINE MARKED PLAN BOUNDARY ARE OFFICIALLY PARTS OF THIS PLAN.
BASE MAP FROM COUNTY SURVEYORS MAP NO. B1823.
DATUM FOR UPLAND AREAS IS MEAN SEA LEVEL (+2.80 M.L.L.W.).
SHORE BASE LINE FROM LOS ANGELES COUNTY SURVEY.
PLAN BOUNDARY
PROPOSED SPORTS CENTER & ATHLETIC FIELD
PROPOSED NEIGHBORHOOD PLAYGROUND
THEODORE ROOSEVELT ELEM. SCHOOL
BROADWAY ELEM. SCHOOL
VENICE PARKWAY
CALIFORNIA AVE
OAKWOOD AVE
OCEAN PARKWAY
TOURIST CAMP
BUS STATION
TOLL STATION
CULVER BLVD.
LINCOLN BLVD.
JEFFERSON BLVD.
MARINE INDUSTRIAL
PARKING SERVICE
BUS STAT.
MARINE COMMERCIAL
BOAT REPAIR BASIN
GARAGES AND PARKING
ADMINISTRATION
PLEASURE DRIVE
CABINS
PARK MAINTENANCE AND SERVICE AREA
MARINA · DEL · REY
RECOMMENDED
SMALL CRAFT HARBOR RECOMMENDED IN REPORT ON SURVEY NAVIGATION HARBOR AT PLAYA DEL REY DATED AUG. 16, 1948. (REVISED JUNE 1 1949.)
COUNTY OF LOS ANGELES
CITY OF LOS ANGELES
MARINE OUTING CLUBS
PLEASURE AND SPORT FISHING BOATS
COAST GUARD STATION
BALLONA · CREEK
PARKING
MODEL PLANES
MODEL CARS
GROUP PICNIC
OPEN MEADOW
BOATING LAKE
BOAT HOUSE
MODEL BOAT BASIN
PICNIC SHELTER
CULVER BLVD. (RELOCATION)
FALMOUTH AVE.
PERSHING
PALISADES DEL REY
VISTA DEL MAR
LEGEND
BEACH IN PUBLIC OWNERSHIP OR PROPOSED FOR ACQUISITION
Dodd Playa del Rey Residence
MATCH LINE FOR SHEET 11
MATCH LINE FOR SHEET 9
SUNSET AVE ELEM. SCHOOL
ROSE AVE
WASHINGTON BLVD.
MINIMUM AREA TO BE FILLED AND REDEVELOPED PROPOSED BY LOCAL INTERESTS
WESTMINSTER AVE ELEM. SCHOOL
GRAND BLVD.
MAIN ST
WINDWARD
VENICE DISTRICT
OCEAN FRONT WALK
AMUSEMENT ZONE
FERRIS WHEEL
DANCE HALL
ROLLER COASTER
MIDWAY
PLAYA DEL REY DISTRICT
SALT WATER POOL
PLAY AREA
BATH HOUSE
WESTPORT BEACH CLUB
CHILDREN'S CAMP
SAND BEACH
PARK
EXISTING SHORELINE
BOARDWALK
EXISTING BREAKWATER
VENICE PIER (REMOVED 1949)
FISHING PIER
BEACH PARKS, PARKING AREAS PLAY AREAS ACCESS ROADS AND WALKS PROPOSED BY LOCAL INTERESTS.
AMUSEMENT ZONE PROPOSED BY LOCAL INTERESTS
NOT RECOMMENDED
GROINS PROPOSED BY LOCAL INTERESTS.
EXISTING SHORELINE
RECOMMENDED
BEACH FILL AND SHORE ALINEMENT
NOTE: BEACH FILL BETWEEN BALLONA CREEK AND VENICE BREAKWATER WOULD BE PLACED IN CONJUNCTION WITH PROPOSED HARBOR DREDGING.
PROPOSED HARBOR ENTRANCE
INSET
IMPROVEMENTS RECOMMENDED BY THE UNITED STATES
STATE OF CALIFORNIA COOPERATIVE BEACH EROSION CONTROL STUDY
PT. MUGU TO SAN PEDRO BREAKWATER
MASTER PLAN OF SHORE-LINE DEVELOPMENT
SHEET 10 OF 16
GRAPHIC SCALE FEET 500 0 500 1000
DATUM IS MEAN SEA LEVEL
Del Rey
OFFICE OF THE DISTRICT ENGINEER, LOS ANGELES, CALIF. AUG. 1949
SUBMITTED J. G. Jobes CHIEF, CIVIL WORKS BRANCH
RECOMMENDED H. W. Thompson CHIEF, ENGINEERING DIVISION
APPROVED: W. D. Luplow COLONEL C.E. DISTRICT ENGINEER
DRAWN C.S.S.
TRACED C.S.S.
CHECKED J.W.D. K.P.P.
TO ACCOMPANY REPORT DATED: JANUARY 15, 1950.
FILE NO 3113
APPENDIX 10 PLATE 10